




ARS  
00.00  
TAMPAK DEPAN  
SKALA 1 : 50

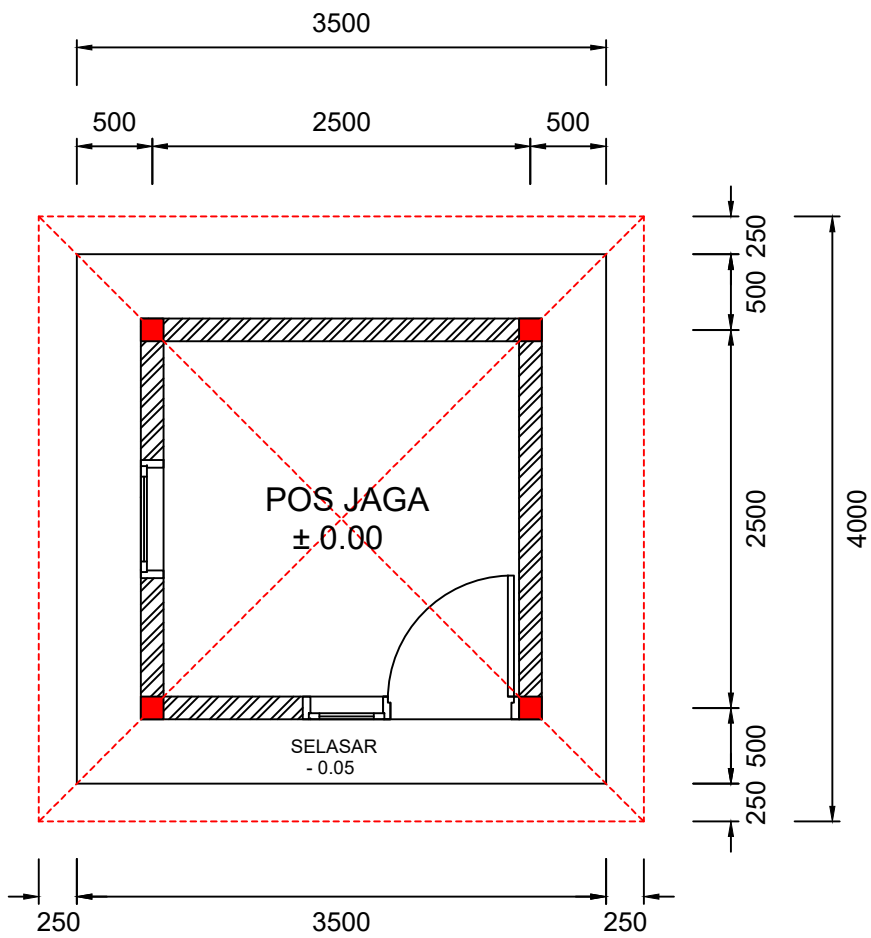

ARS  
00.00  
DENAH  
SKALA 1 : 50

PROJECT TITLE



OWNER

CONSULTANT

GENERAL CONTRACTOR

JOB TITTLE

DENAH

SCALE 1 : 50

DESIGNED by

VIZAR

STRUCTURE by

-

DRAFTER by

ISSUED by

CHECKED by

DATE 04 Agustus 2025

REVISIONS

01

02

03

04

05

CODE

SHEET NO

00

00